

NO. E11

HAUKELID + ~~NOTES~~

114/54 tgn 2001 -

Auskjærende Kloakk

Nydalen

1953



HEIMDAL

HURTIGHEFTE


A 4 - Nr. 3100

NO: E11

Overført mai '93/EHE

1000



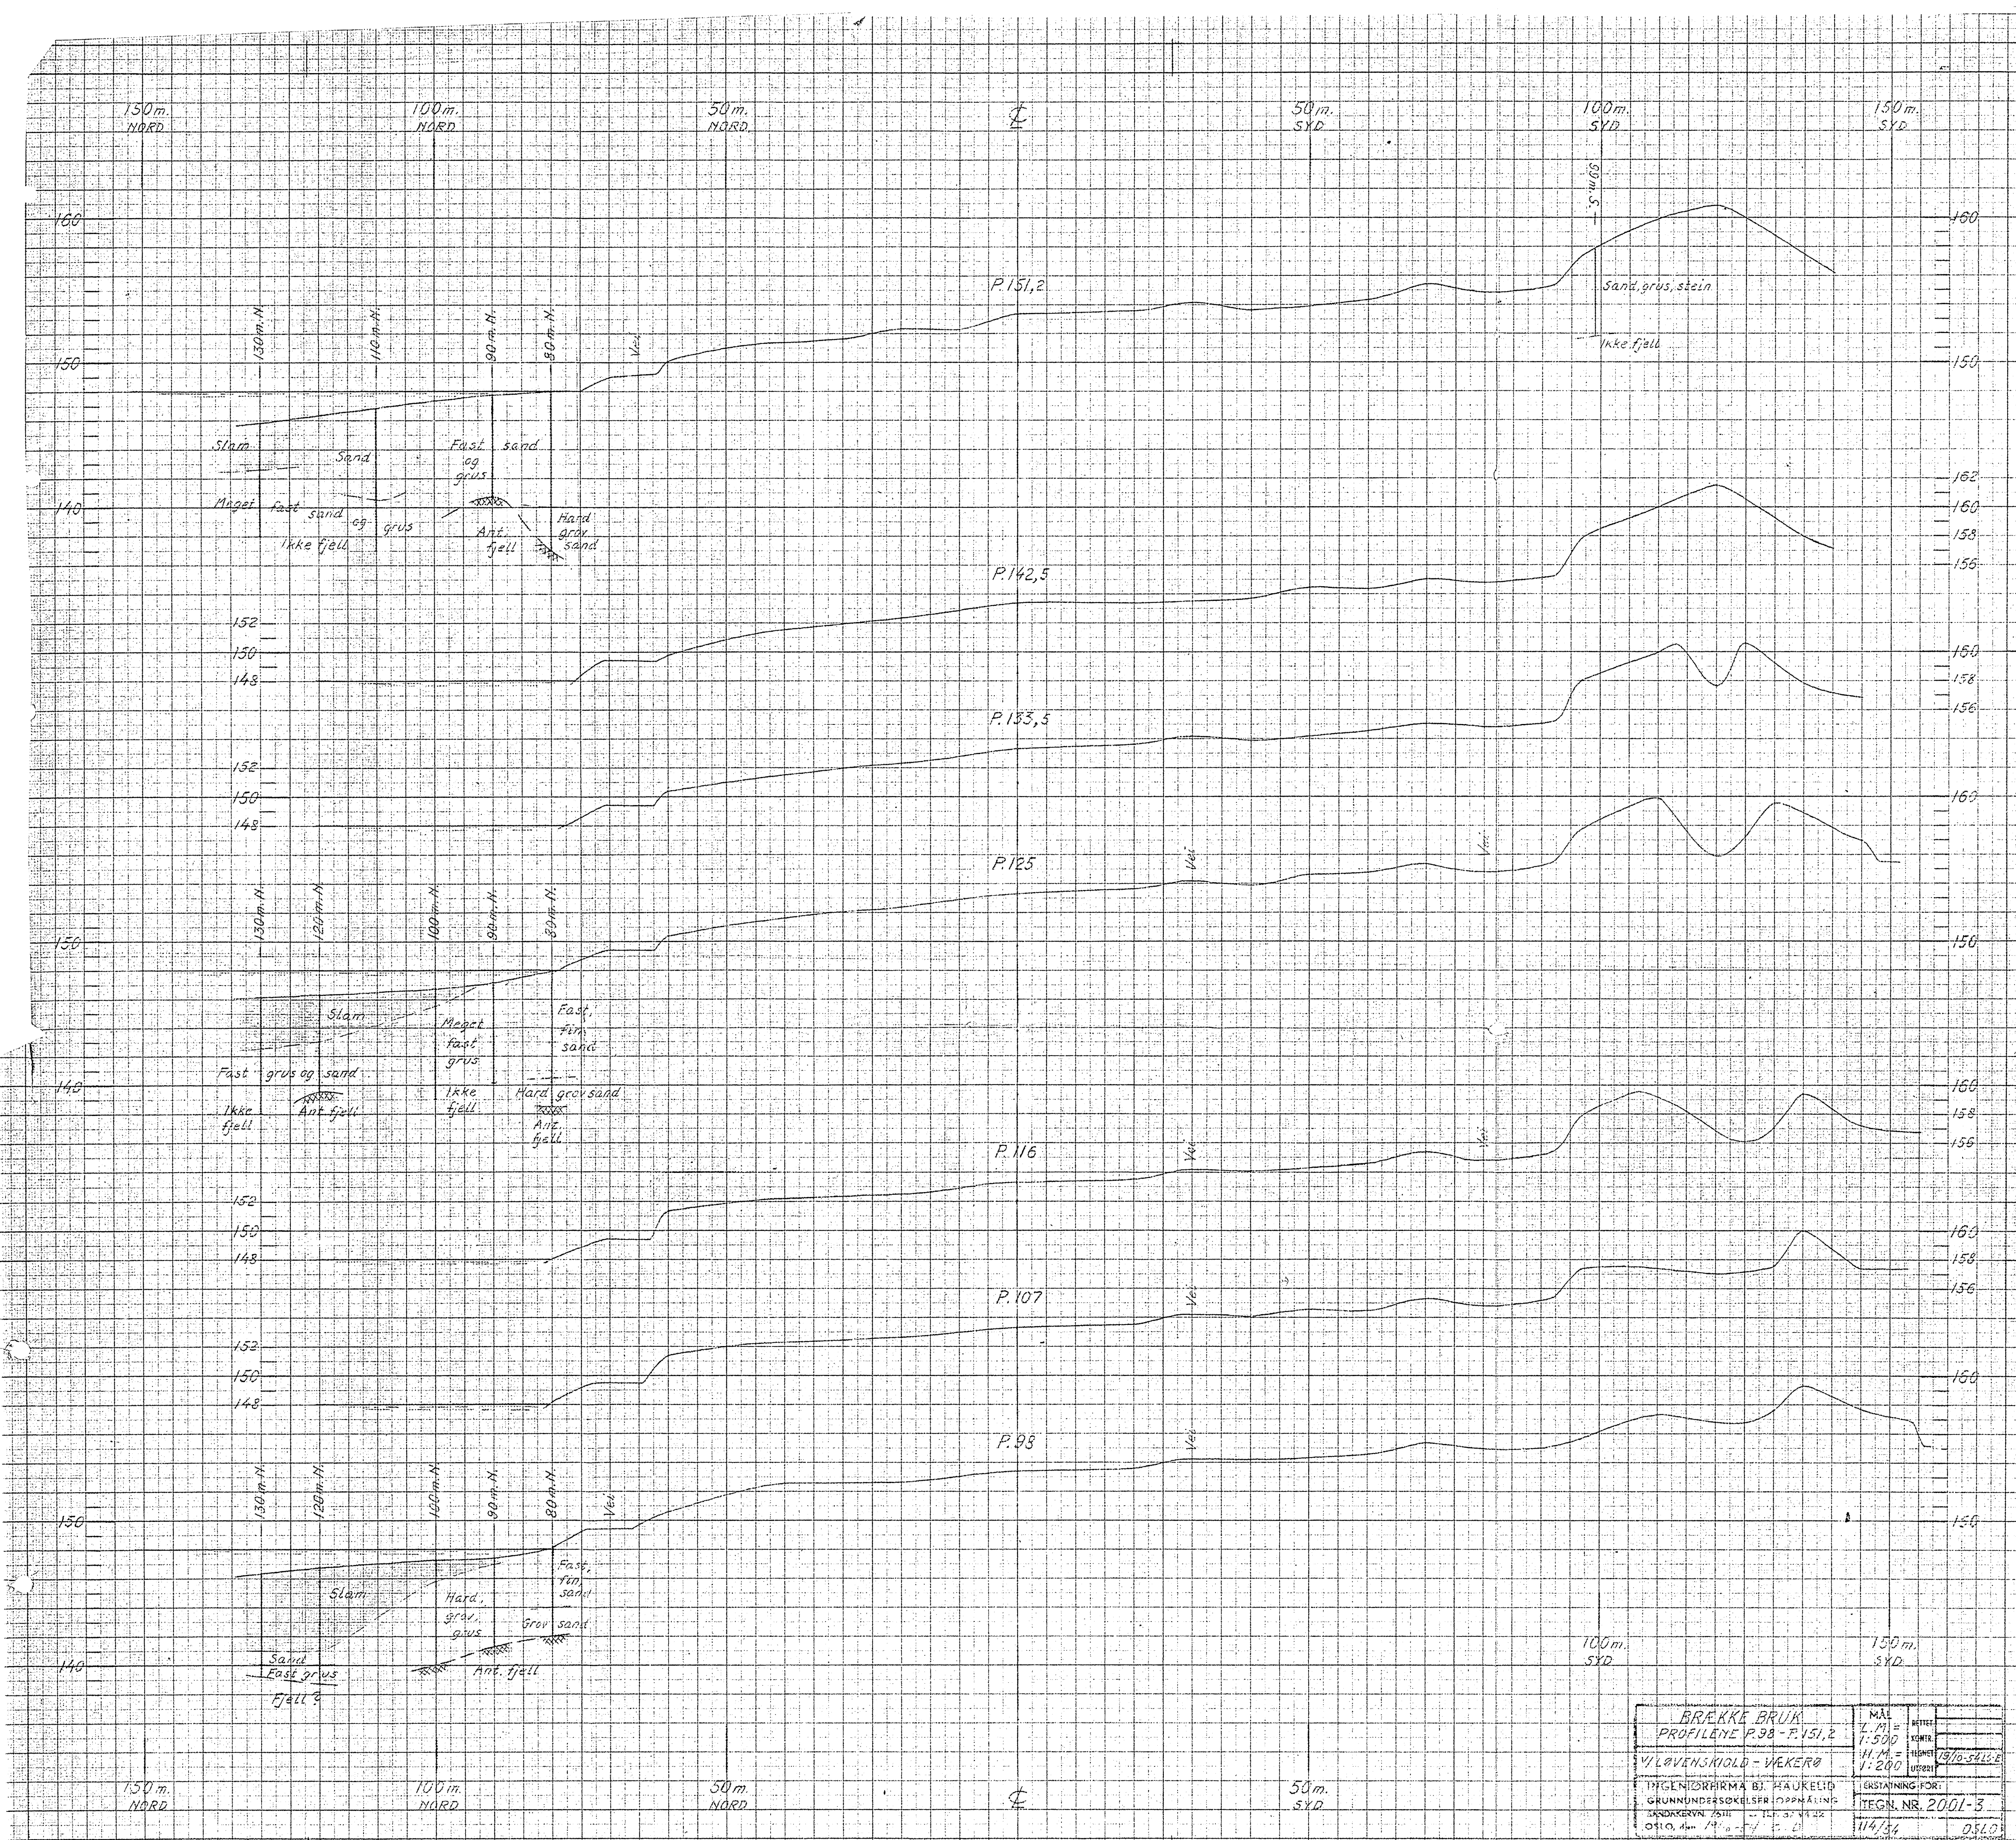

150 m.
NORD

100 m.
NORD

50 m.
NORD

50 m.
SYD

100 m.
SYD

160

150

152

150

148

150

140

152

150

148

152

150

148

150

140

152

150

148

152

150

148

160

158

156

160

158

156

160

150

160

158

156

160

158

156

160

150

160

158

156

158

156

154

152

150

150 m.
NORD


100 m.
NORD


50 m.
NORD

50 m.
SYD


100 m.
SYD


BRÆKKE BRUK		MÅL	
PROFILER P.160,2 - P.223		L.M. = 1:500	RETT
VILVÆNSKILD - VEKERØ		H.M. = 1:200	KORREKT
INGENIØRFIRMA B. HAUKELID		ERSTATTING FOR:	
GRUNNUNDESSØKELSER OPPHEIING		TEGN. NR. 2001-1	
SANDKVAL 7516		11/94	
OSLO, den 11/11-94		OSLO	

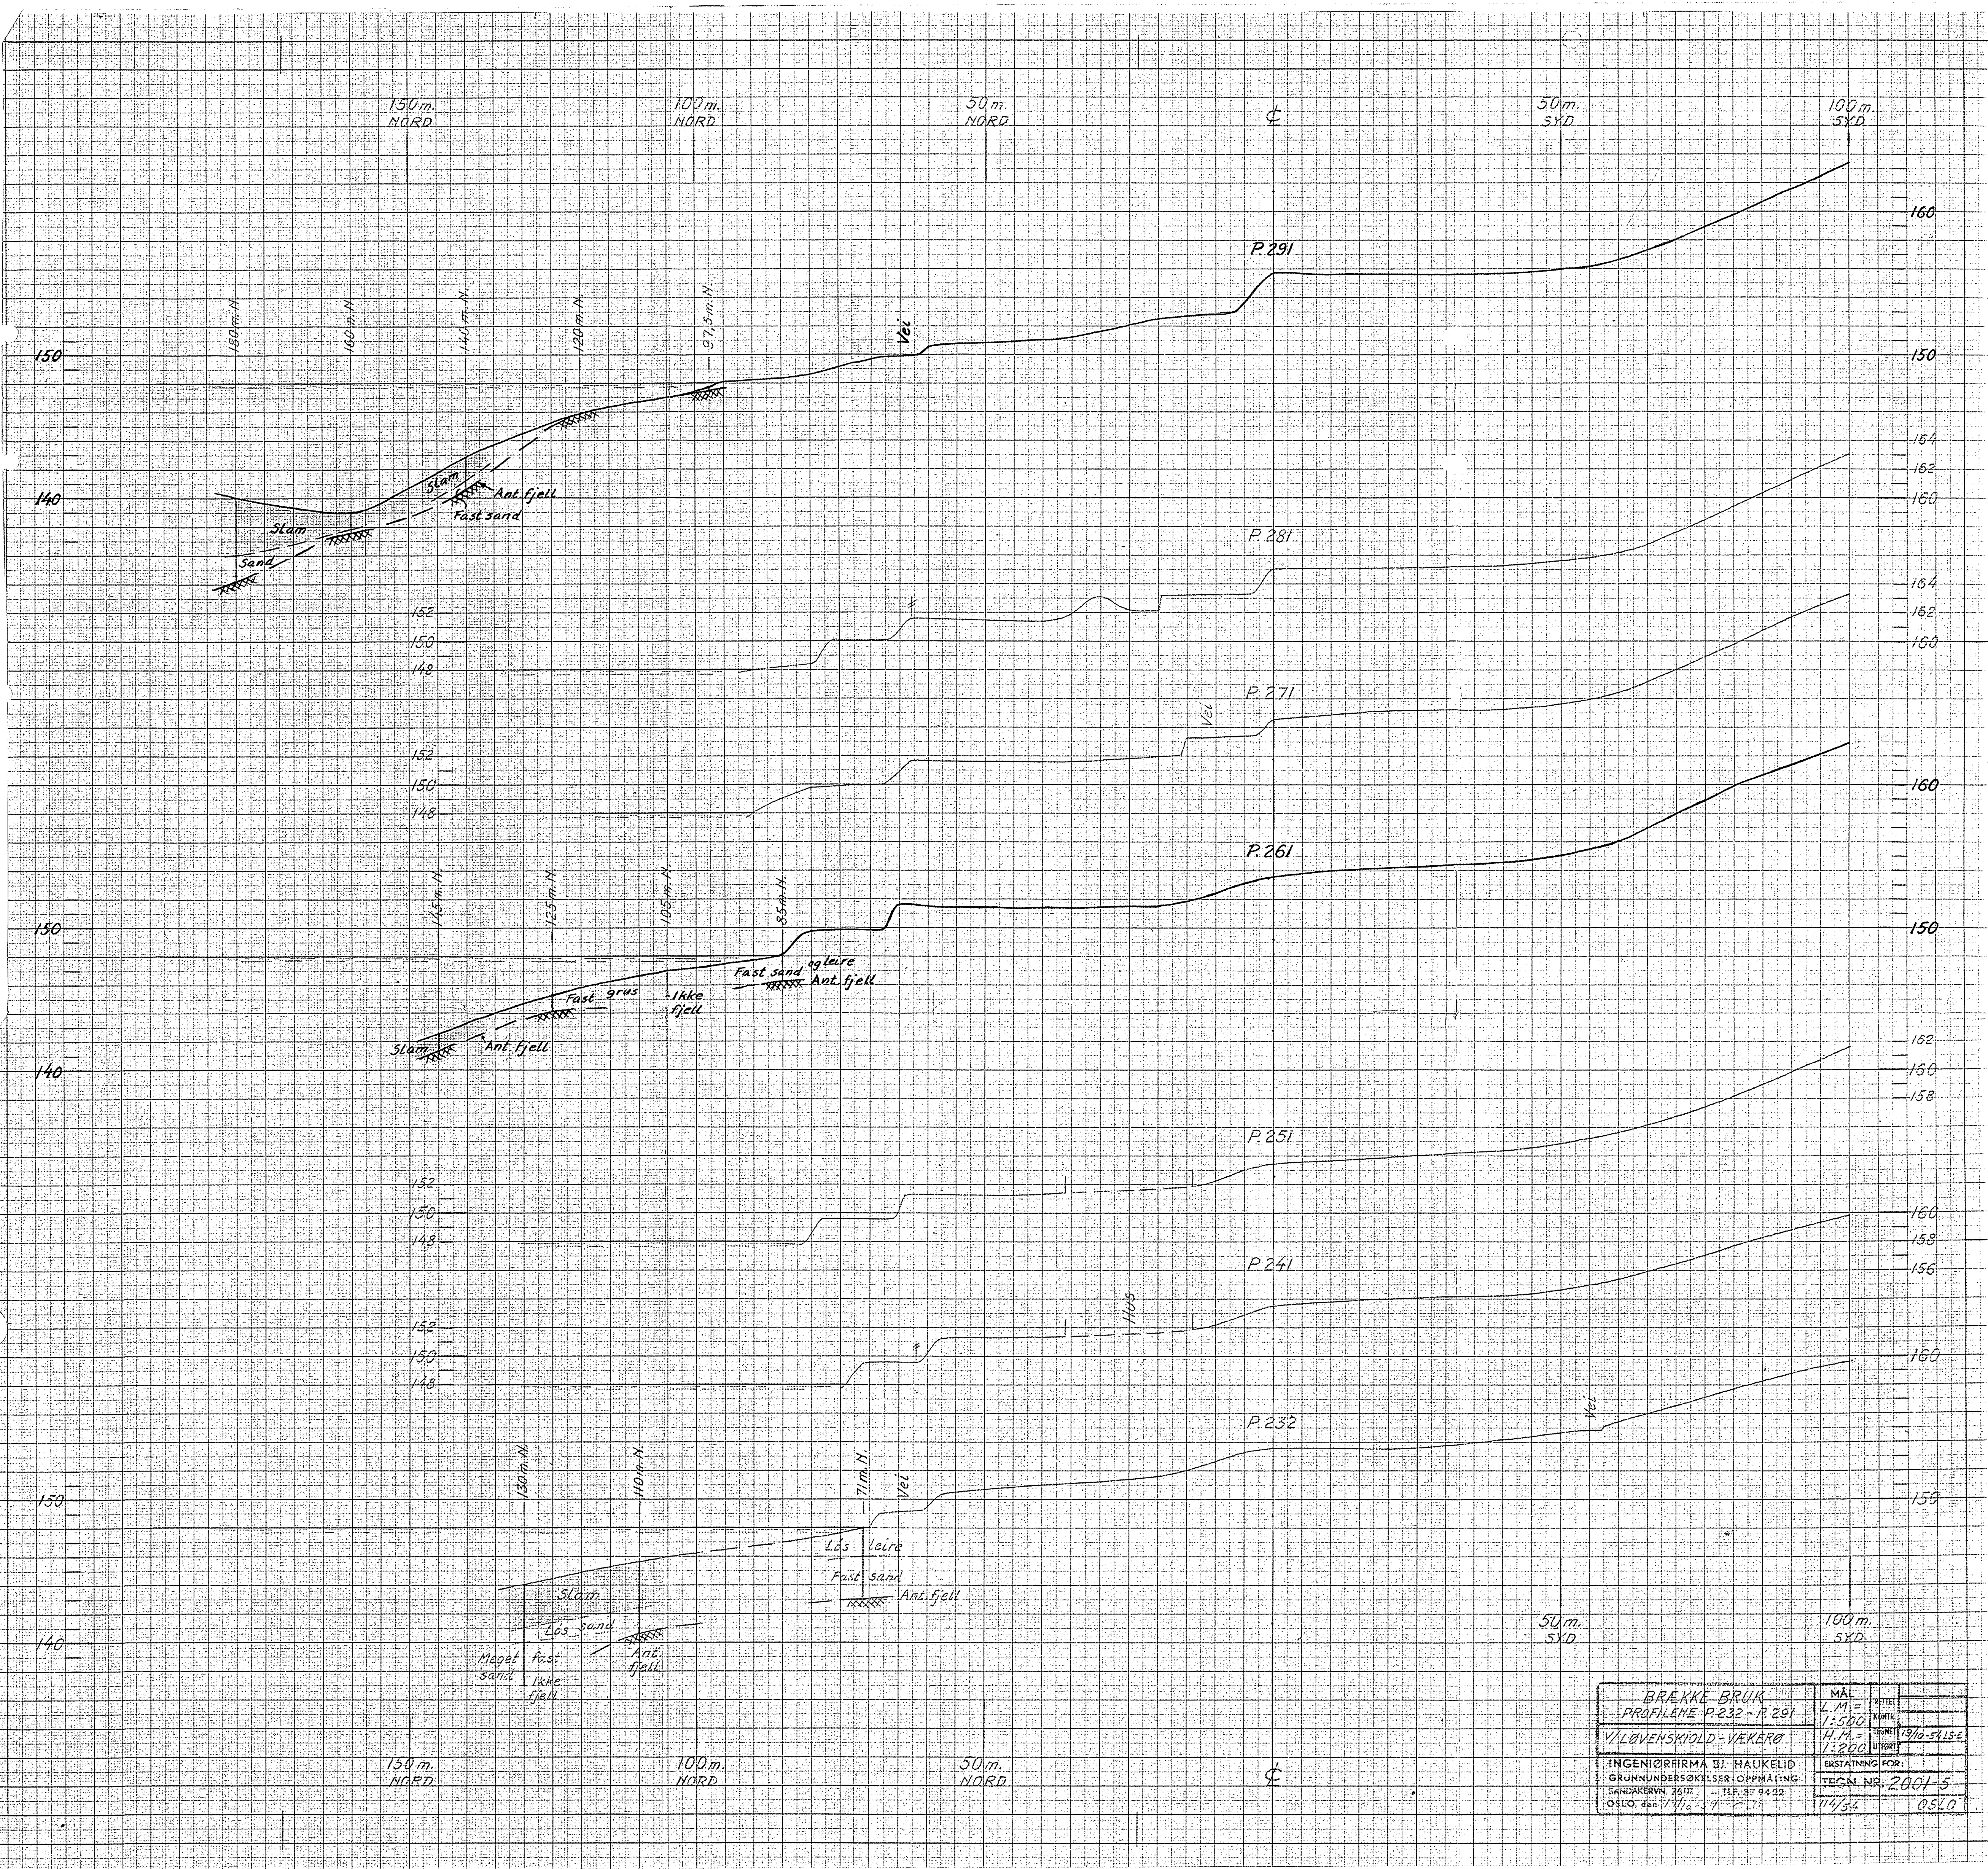

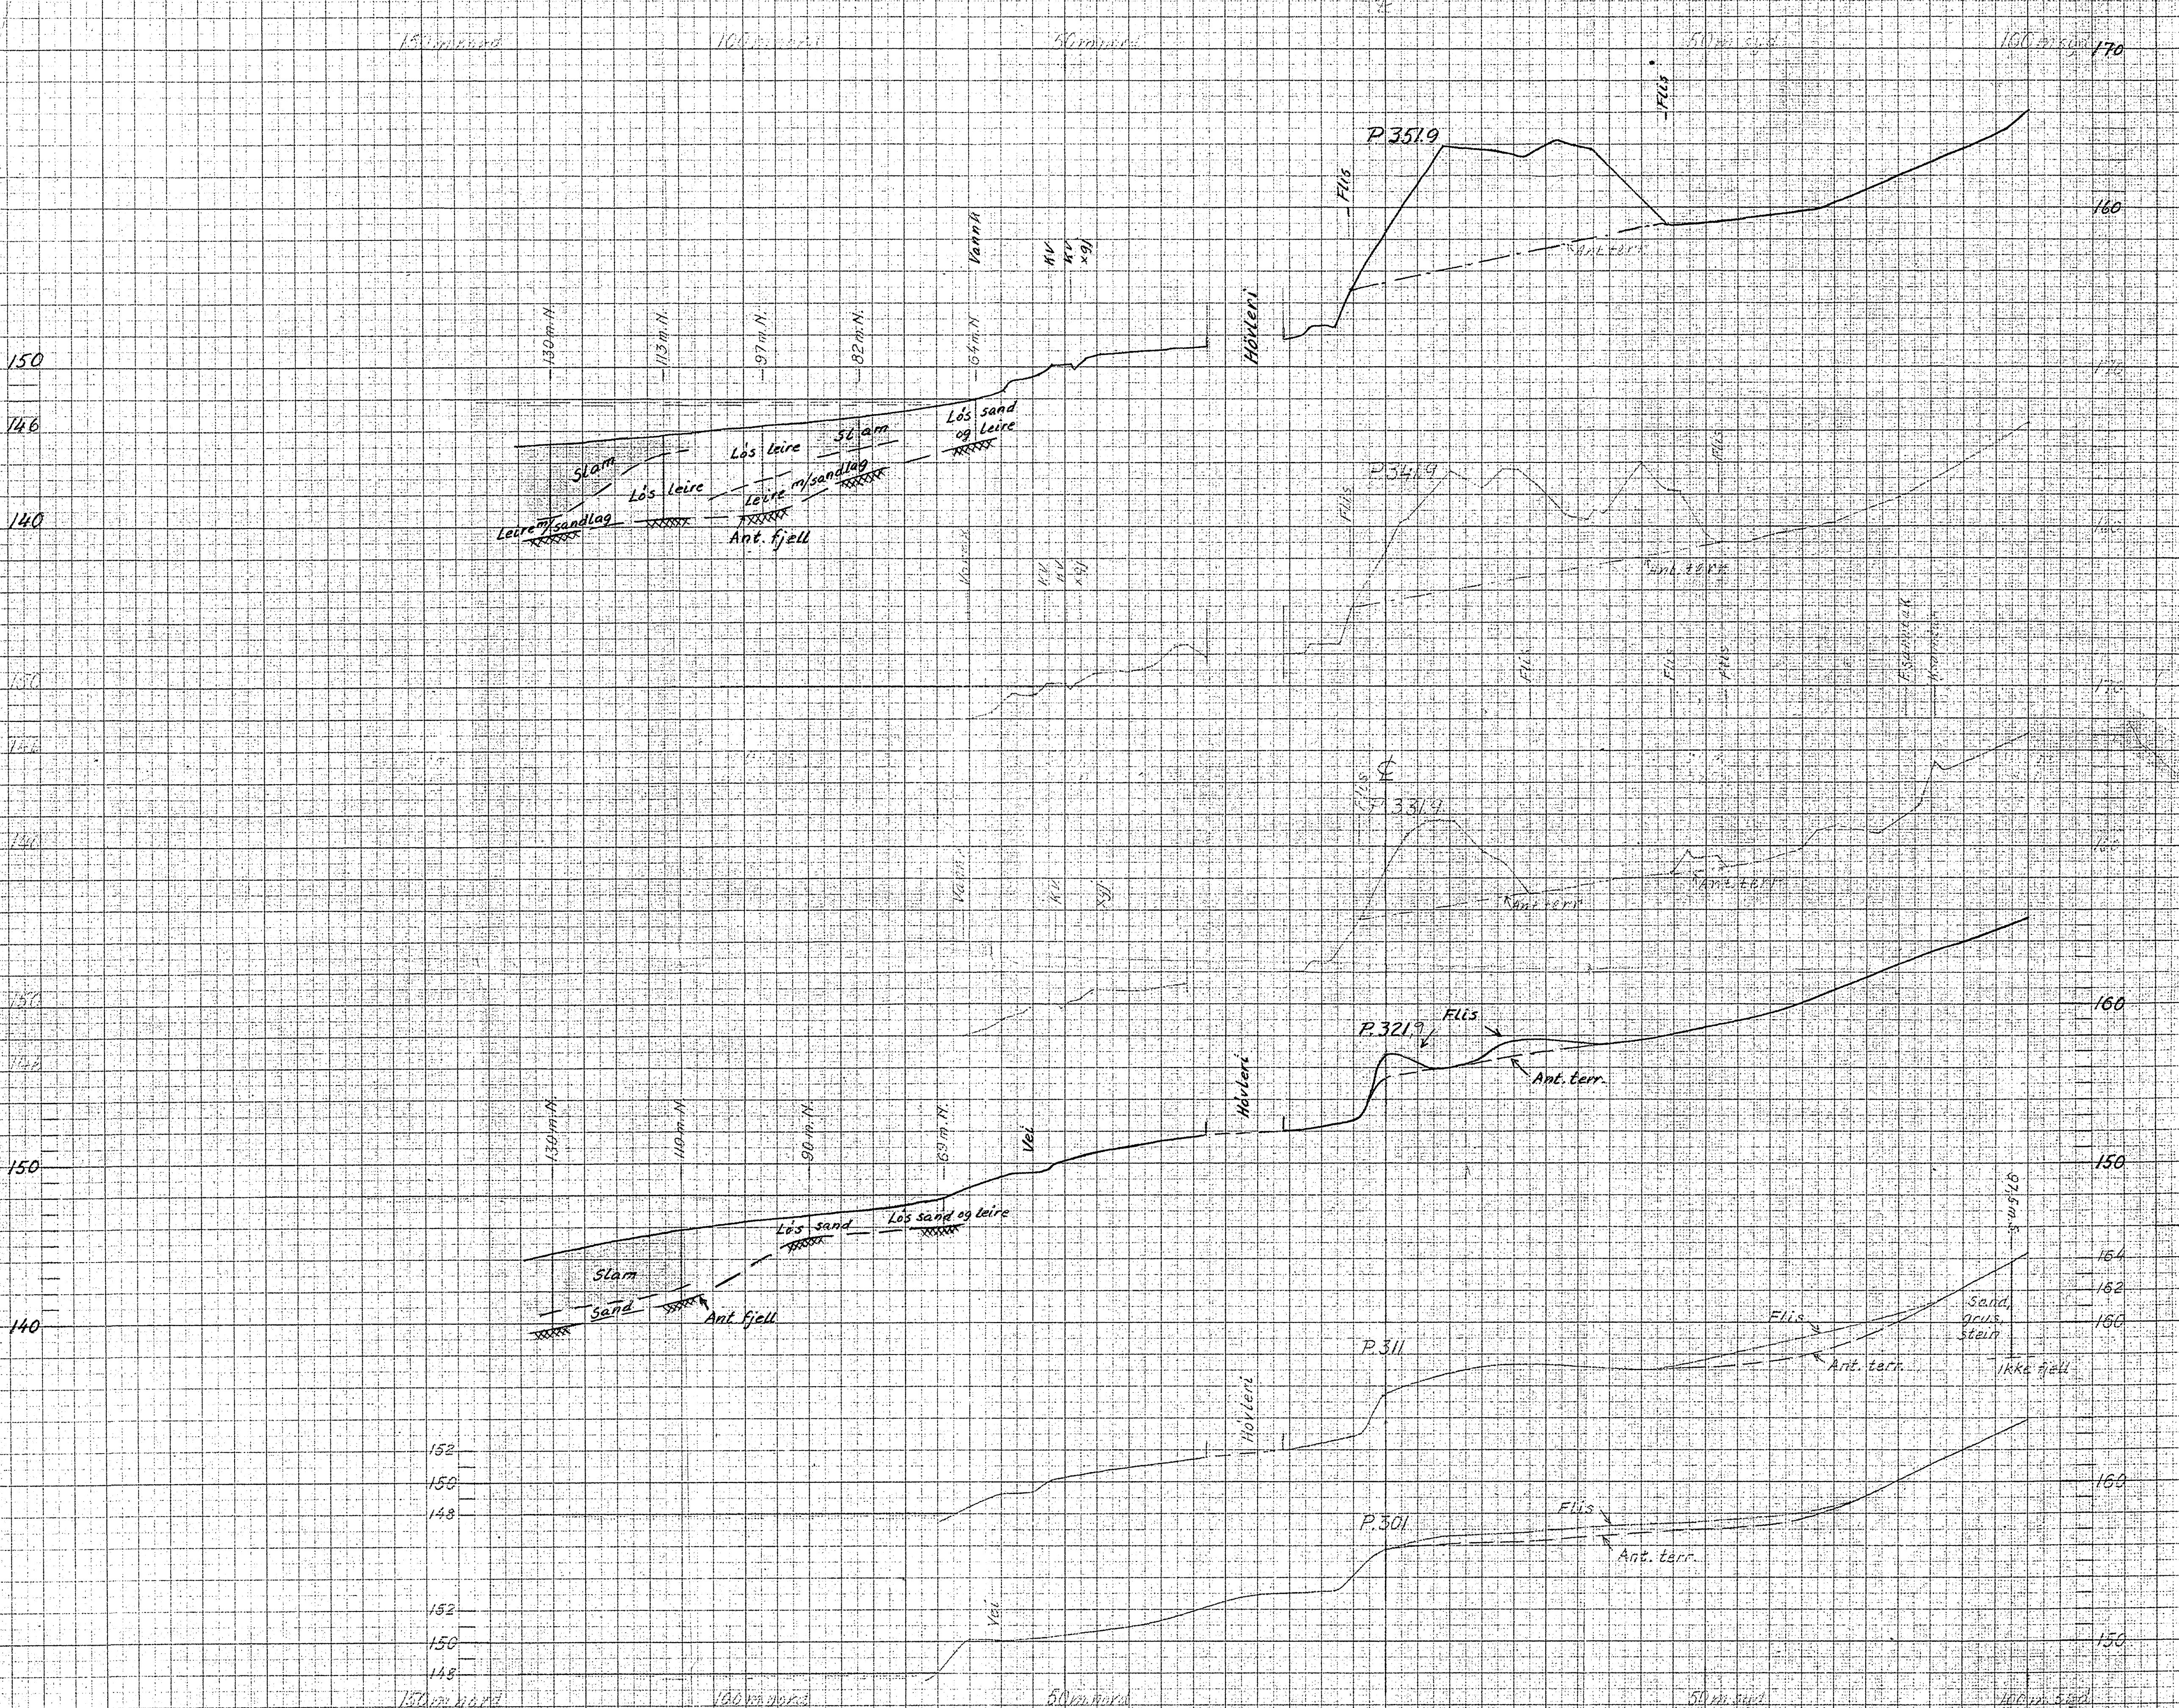


BRÅKE BRUK		MÅL 1:500	
PROFILENE P.301 - P.351,9		KORT	
V. LØVENSKIOLD - VEKERØ		1:200	
INGENIØRFIRMA BJ. HAUKEID		ERSTATNING FOR:	
GRUNNUNDERSØKELSER - OPPMÅLING		TEGN. NR. 2001-6B	
SANDKJØLVEN 1911 - TLF. 37 94 22		11/4/64	
OSLO, 1964		OSLO, 1964	

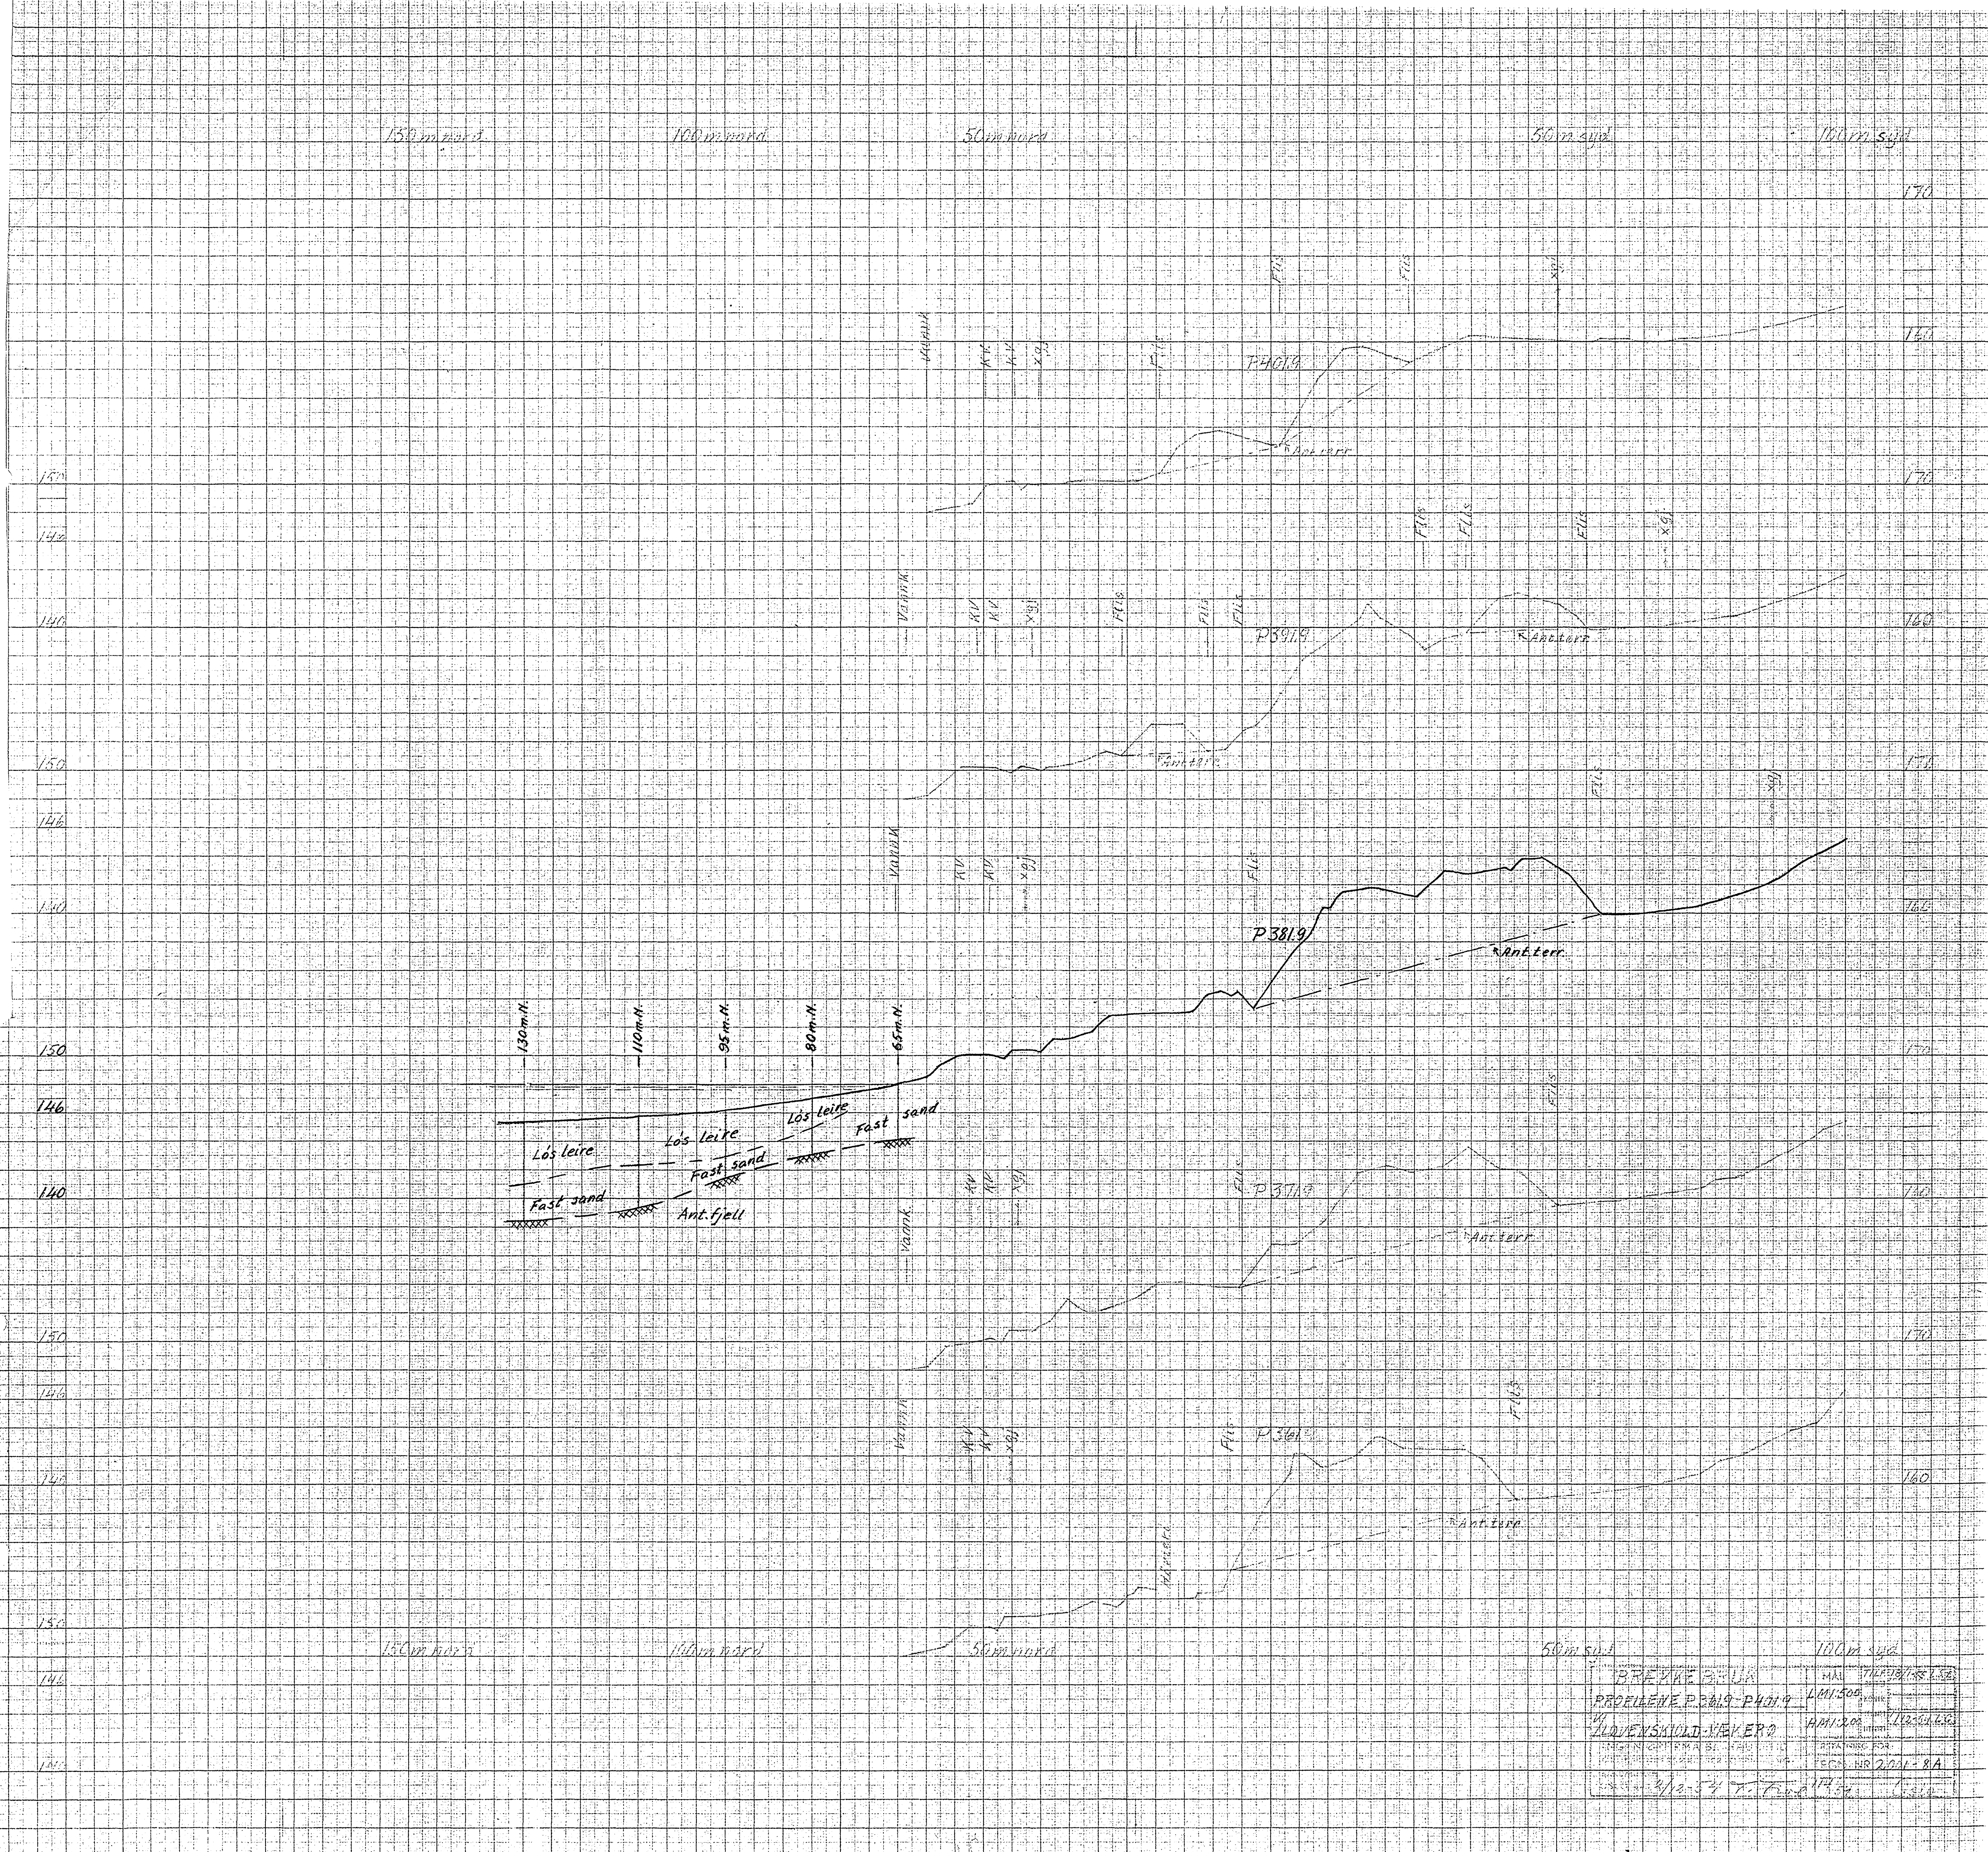

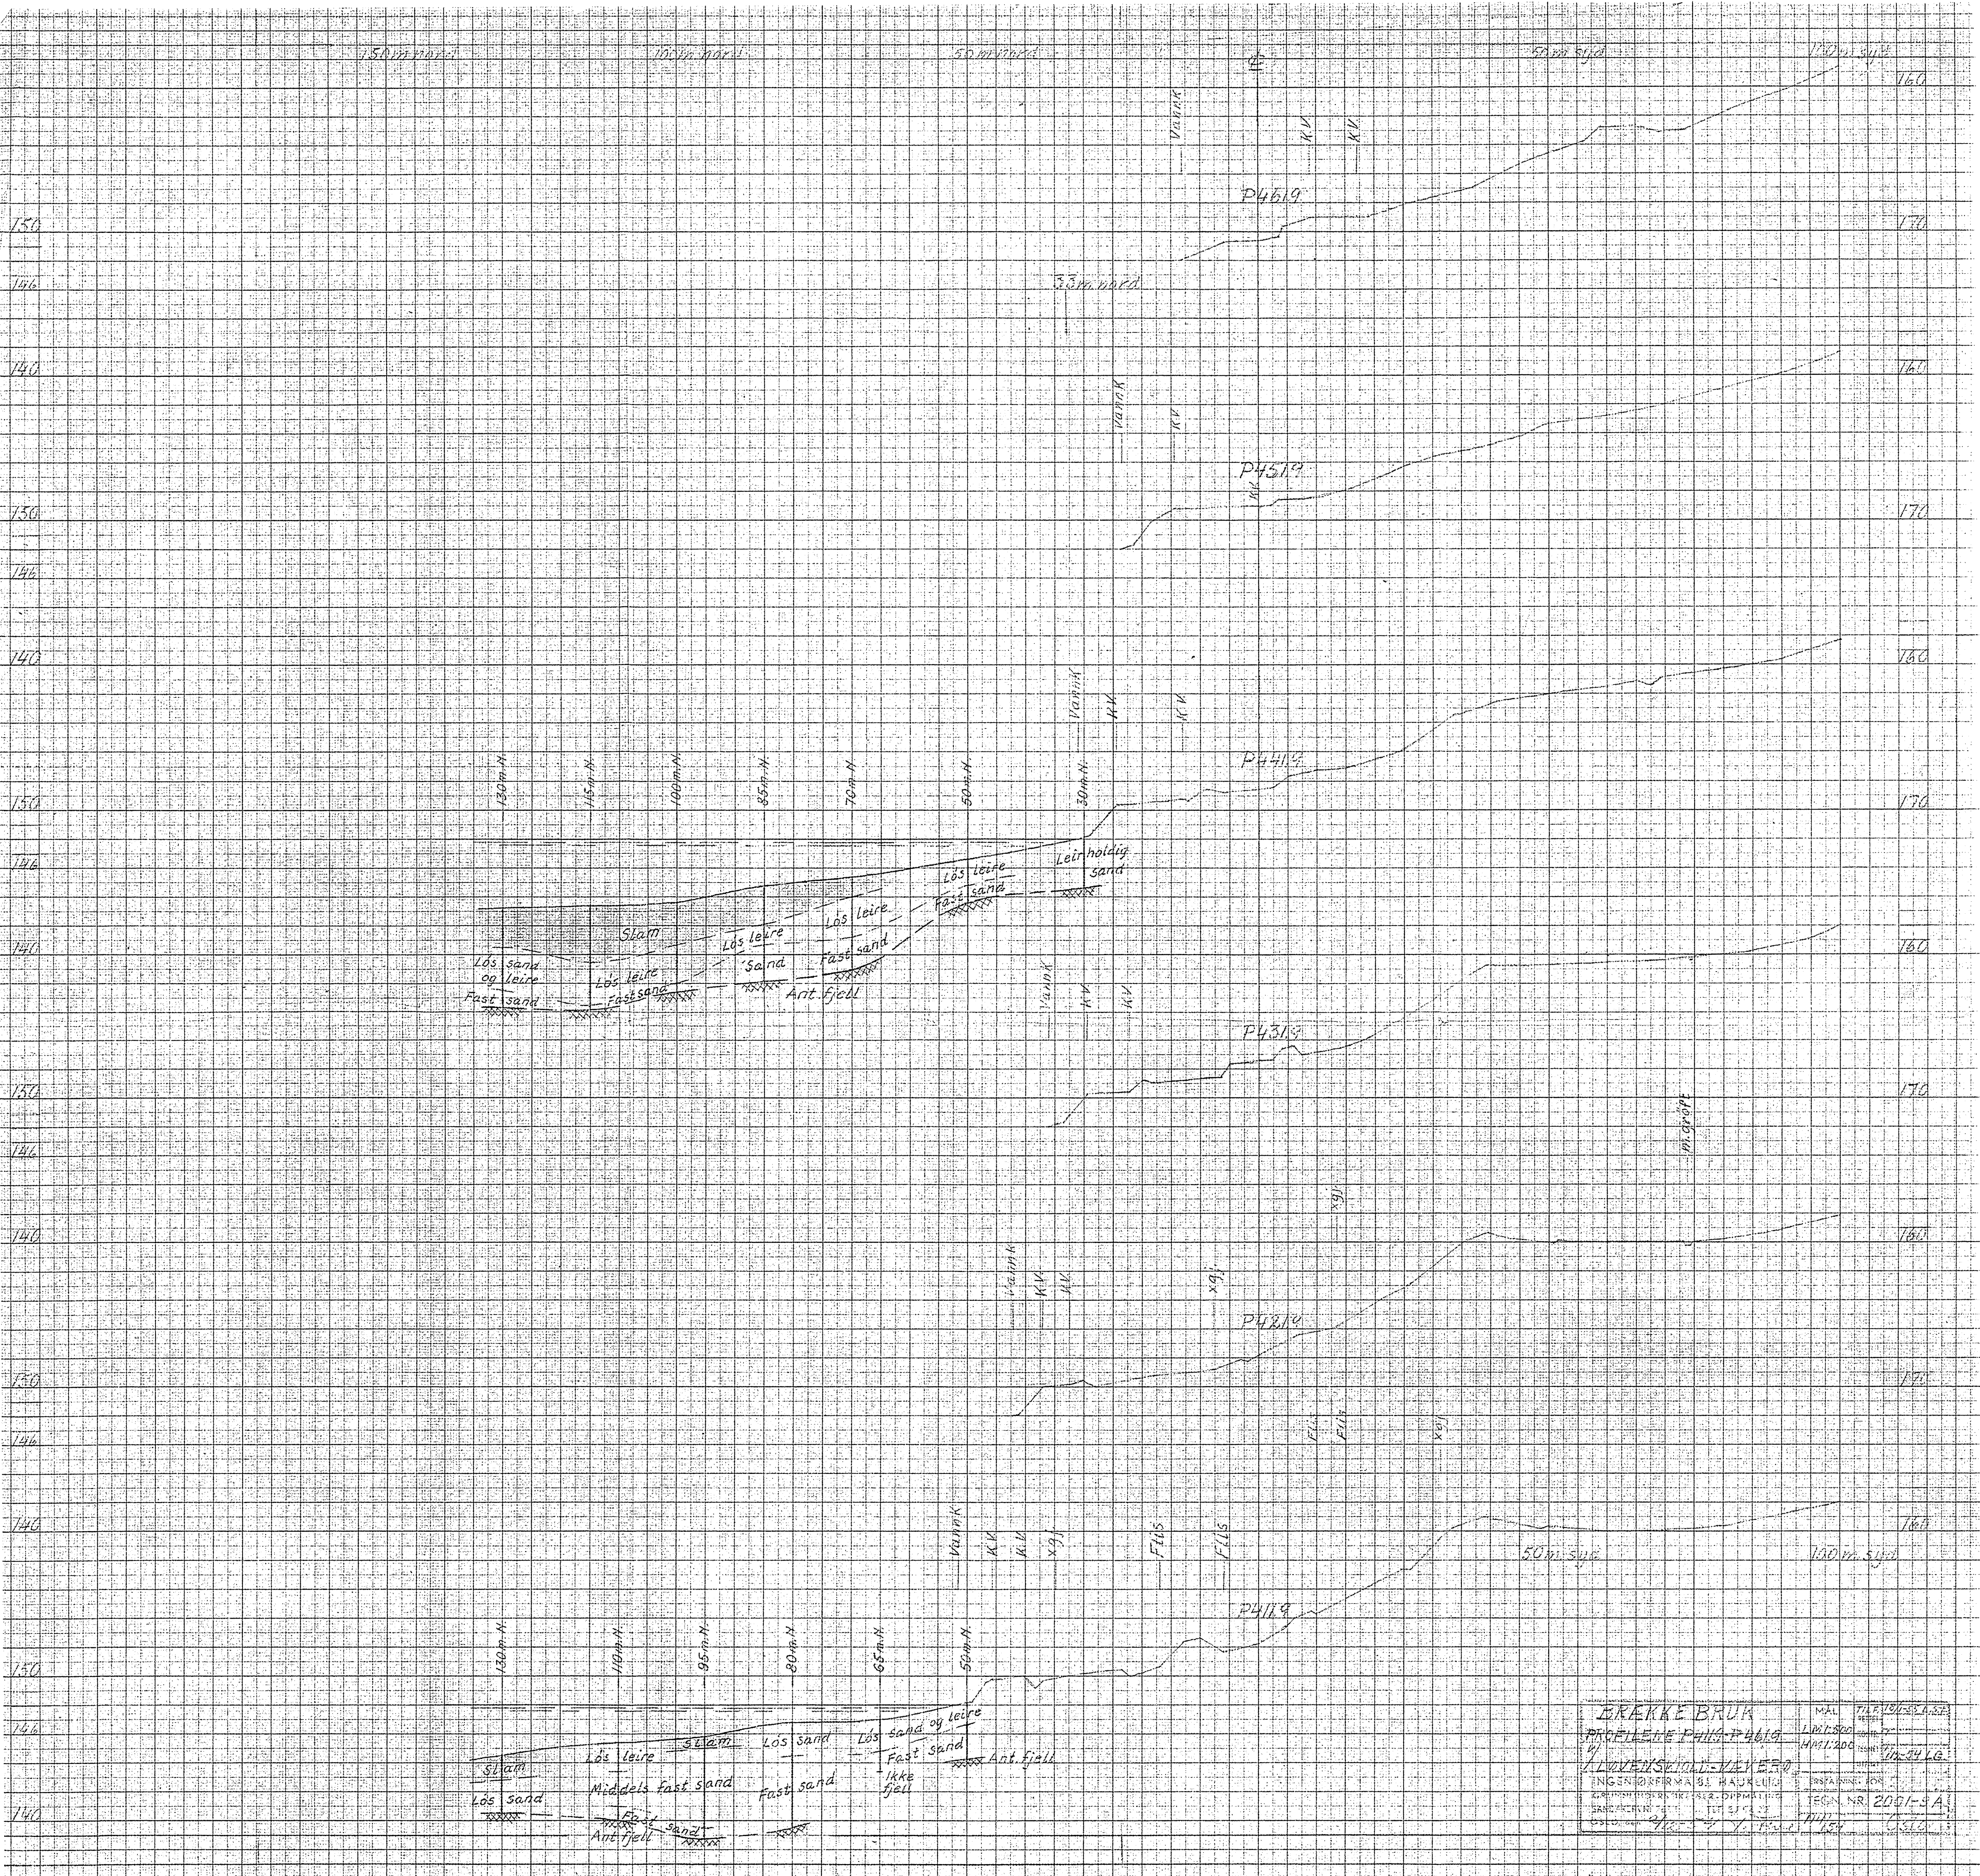




ERIKKE ERIK		MÅL	1:500
LØRSENKJØLD - VÆRRE		1:500	1:500
LØRSENKJØLD - VÆRRE		1:500	1:500
INGENIÖRSFIRMA S. HAUKEID		TEGN. NR. 2001/11	
SANDVÅG, 1955		1955	

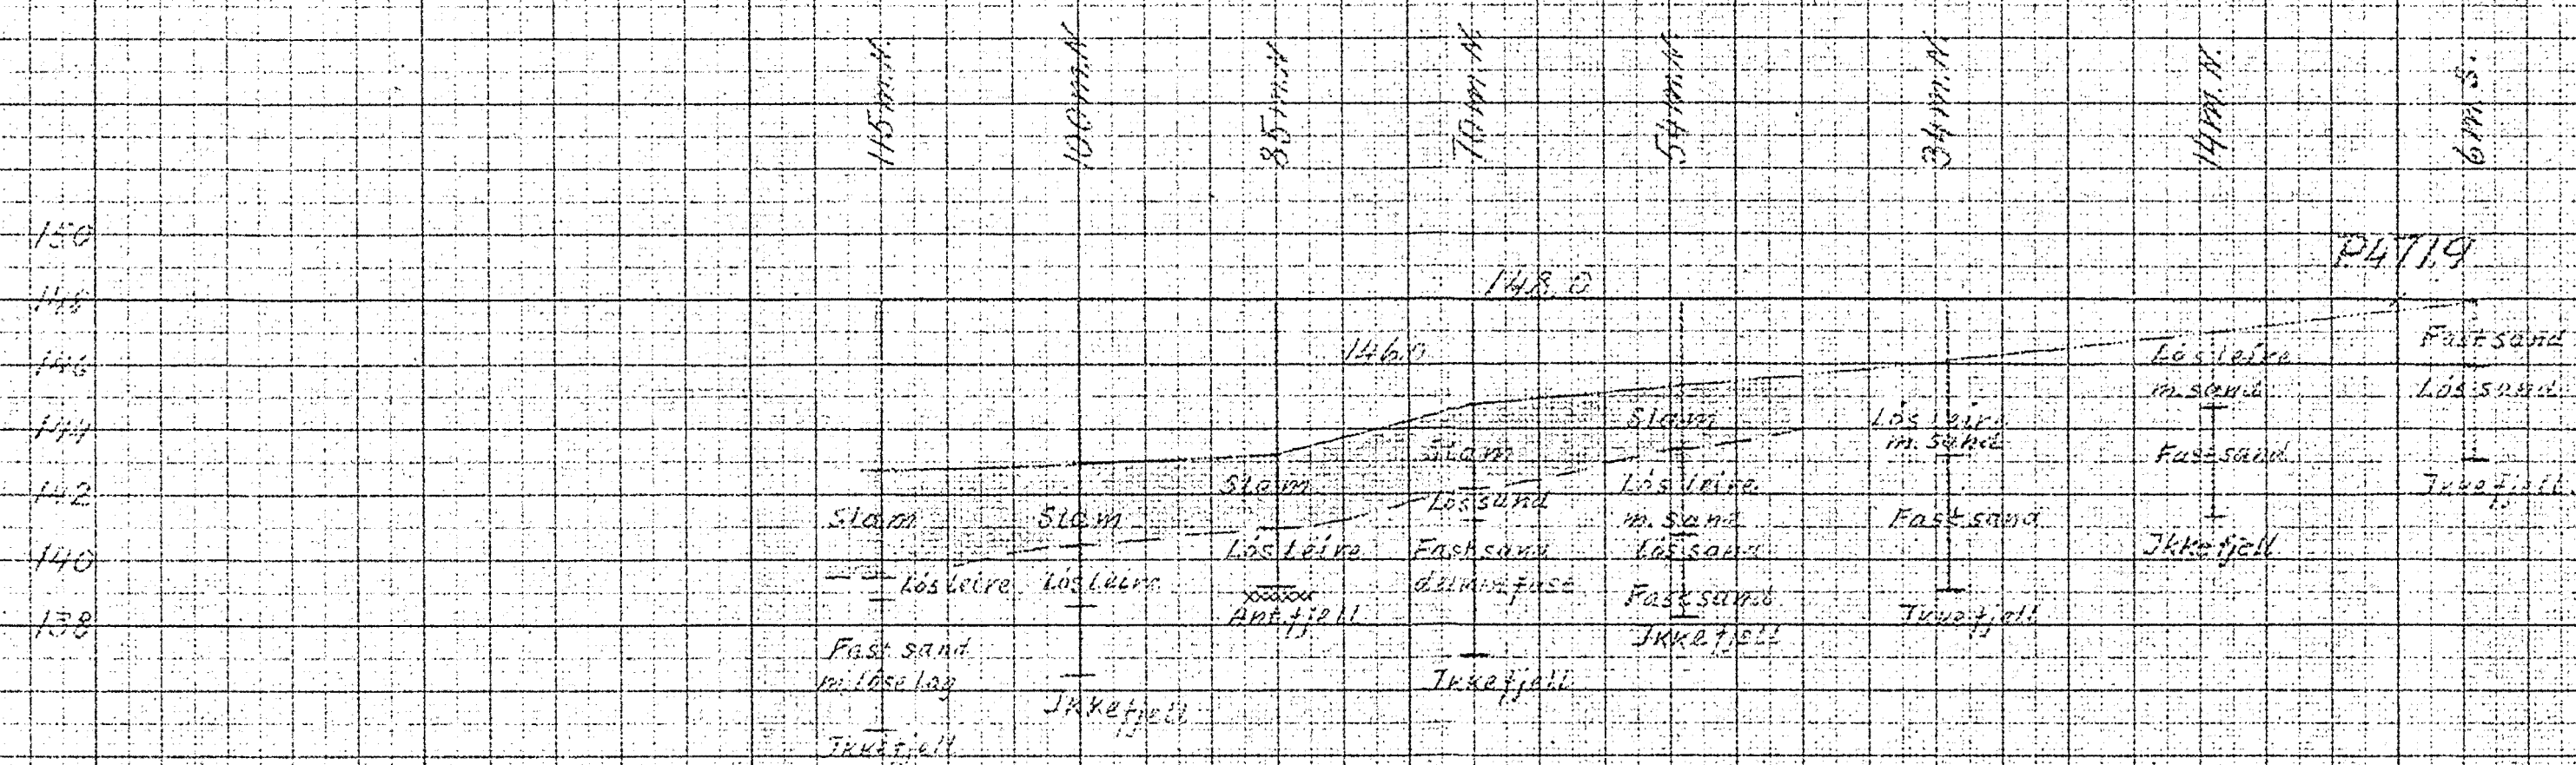

BRANKE BRUK	MAIL
PROFIL 4719	1 M =
	1 500
VLOVENSKILD - VIKERO	1 M =
	1 200
INGEN ØRTHA BE MAUDEL	EXAMINER FOR
GRUNNINDEBERG SEES OPPMÅLING	TECH. NS
HANDSKALV N - 1 ST. OF 92 92	2001-12
NSC 184 50 1 4258 11454	2370

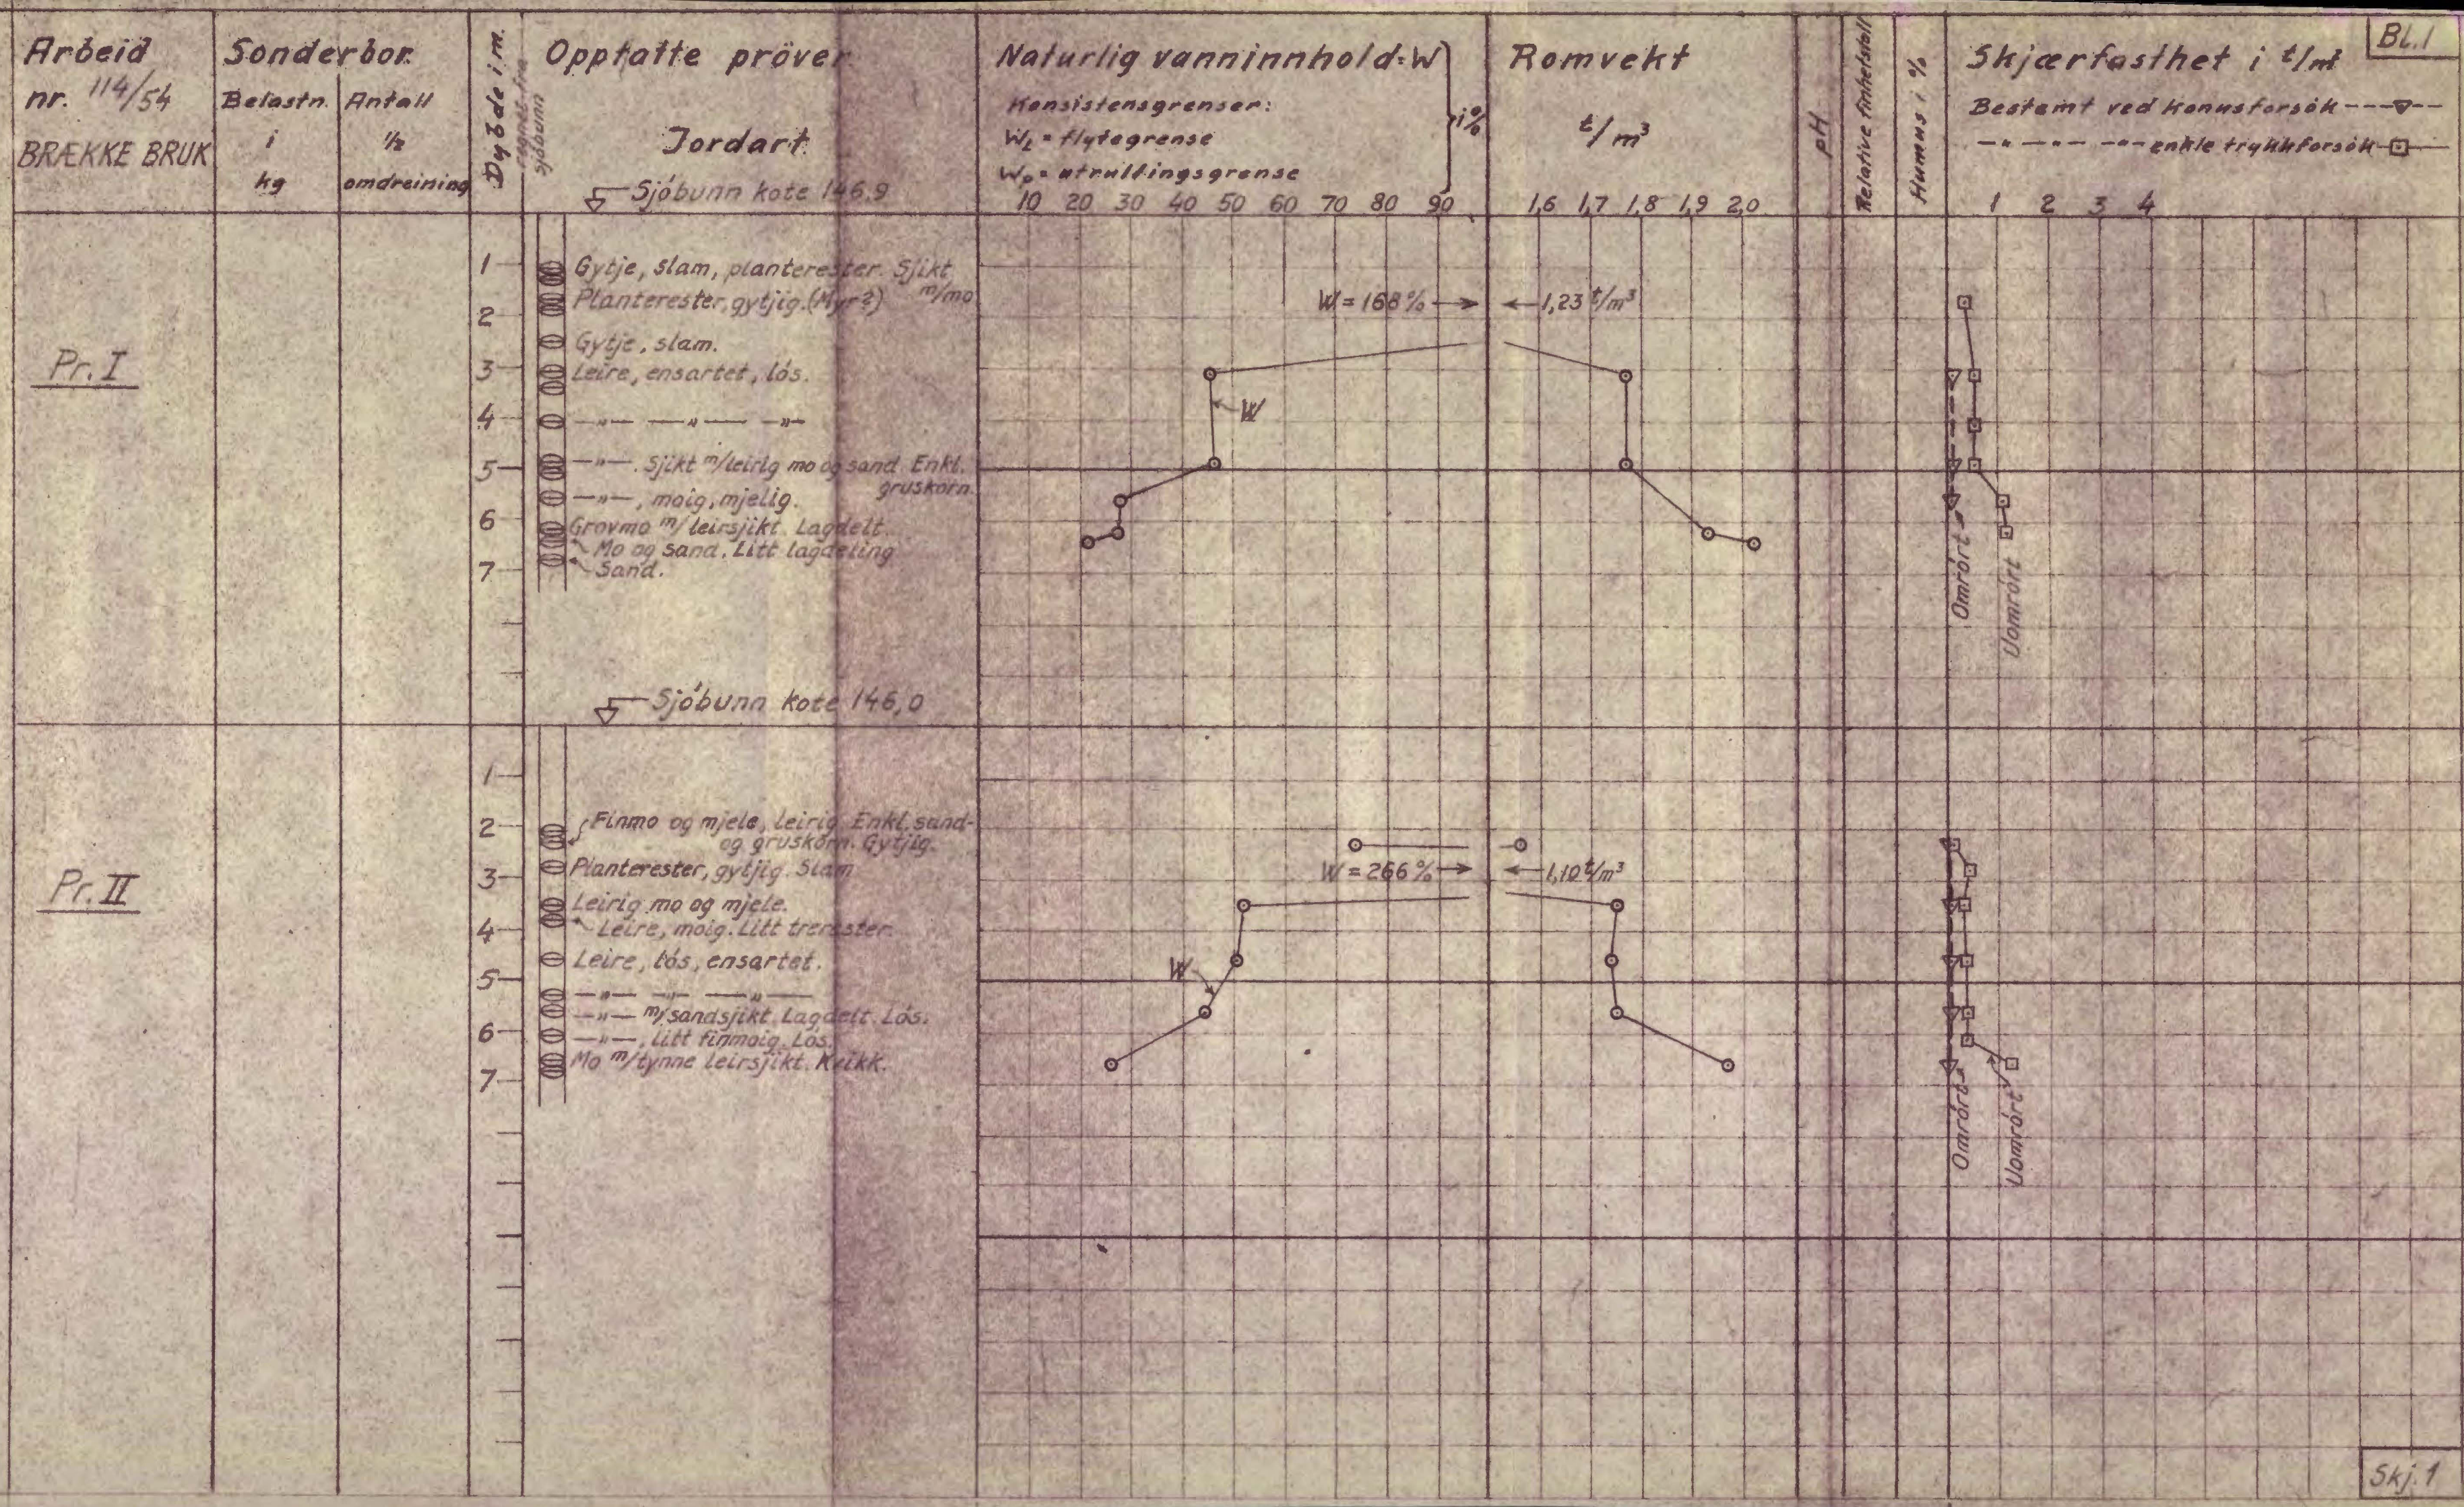

Arbeid nr. 114/54 BRÆKKE BRUK Kote	Sonderbor Belastn. i kg.	Antall 1/2 omdreining	Skjærfastheter bestemt ved vingebor t/m ² 1 2 ↘ Sjøbunn kote 145,7	Sensitivitet Bl. 3
---	-----------------------------------	-----------------------------	--	-----------------------

